PROPOSED PUBLIC STAIRS
NAPPER STREET, SOUTH COOGEE

DESIGN PRINCIPLES

1. TO IMPROVE ACCESS FROM PROPERTIES TO THE ROAD
2. TO MINIMISE THE DISTANCE BETWEEN CAR SPACES & POINTS OF ACCESS
3. MINIMISE IMPACT TO UNDERGROUND SERVICES
4. RETAIN EXISTING STREET TREES

DESIGN FEATURES

1. NO LOSS OF STREET PARKING
2. NEW COMPLIANT STAIRS AND HANDRAIL
3. LIGHTING TO STAIRS

LEGEND

- PROPOSED MEANS OF ACCESS TO ROAD
- EXISTING TREE
- TURF
- FOOTPATH AND DRIVEWAYS
- ASPHALT ROAD SURFACE

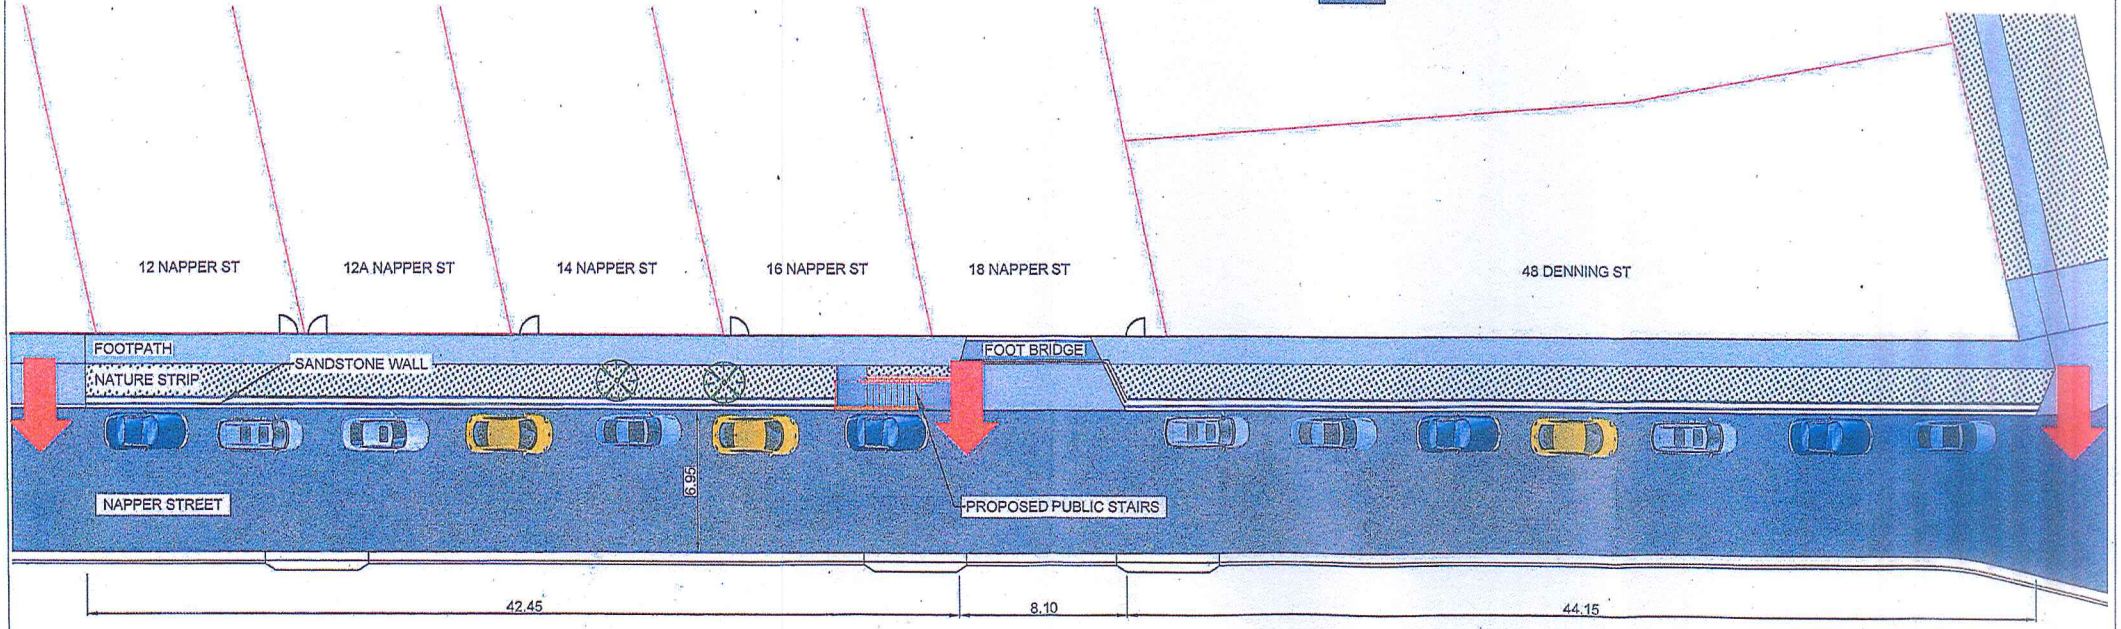

DATE	ISSUED TO	ISSUE	APP'D	COMMENTS/AMENDMENTS
4/9/18	S.A.	A		FOR DISCUSSION

PUBLIC UTILITY LEGEND

GAS MAIN	G	SEWER MAIN	S
TELECOM CABLE	T	WATER MAIN	W
ELECTRICITY CABLE	E	TELECOM PIT	SEWER MANHOLE
HYDRANT		STOP VALVE	

ATTENTION

1. THE POSITION OF UNDERGROUND SERVICES ON THIS PLAN ARE APPROXIMATE ONLY AND NOT NECESSARILY UP TO DATE.
2. ALL SERVICES TO BE CHECKED FOR LEVEL AND LOCATION PRIOR TO COMMENCEMENT OF WORK.

CAD FILE W:\CS\TS\Design\Archive

PLAN- 1:250 @ A3 SECTIONS- HORZ : N/A VERT : N/A

DRAWN F.L.	DATE Apr-18	SURVEYED F.L.	DATUM ASSUMED
DESIGNED F.L.	DATE Sep-17	MANAGER OF TECHNICAL SERVICES	
CHECKED S.A.	DATE Apr-18	DATE	

Randwick City Council — a sense of community

CITY OF RANDWICK

NAPPER STREET

SOUTH COOGEE

PROPOSED PUBLIC STAIRS

PLAN NUMBER 5768-0817

DRAWING No.	No. OF DRAWINGS	ISSUE
1	1	A